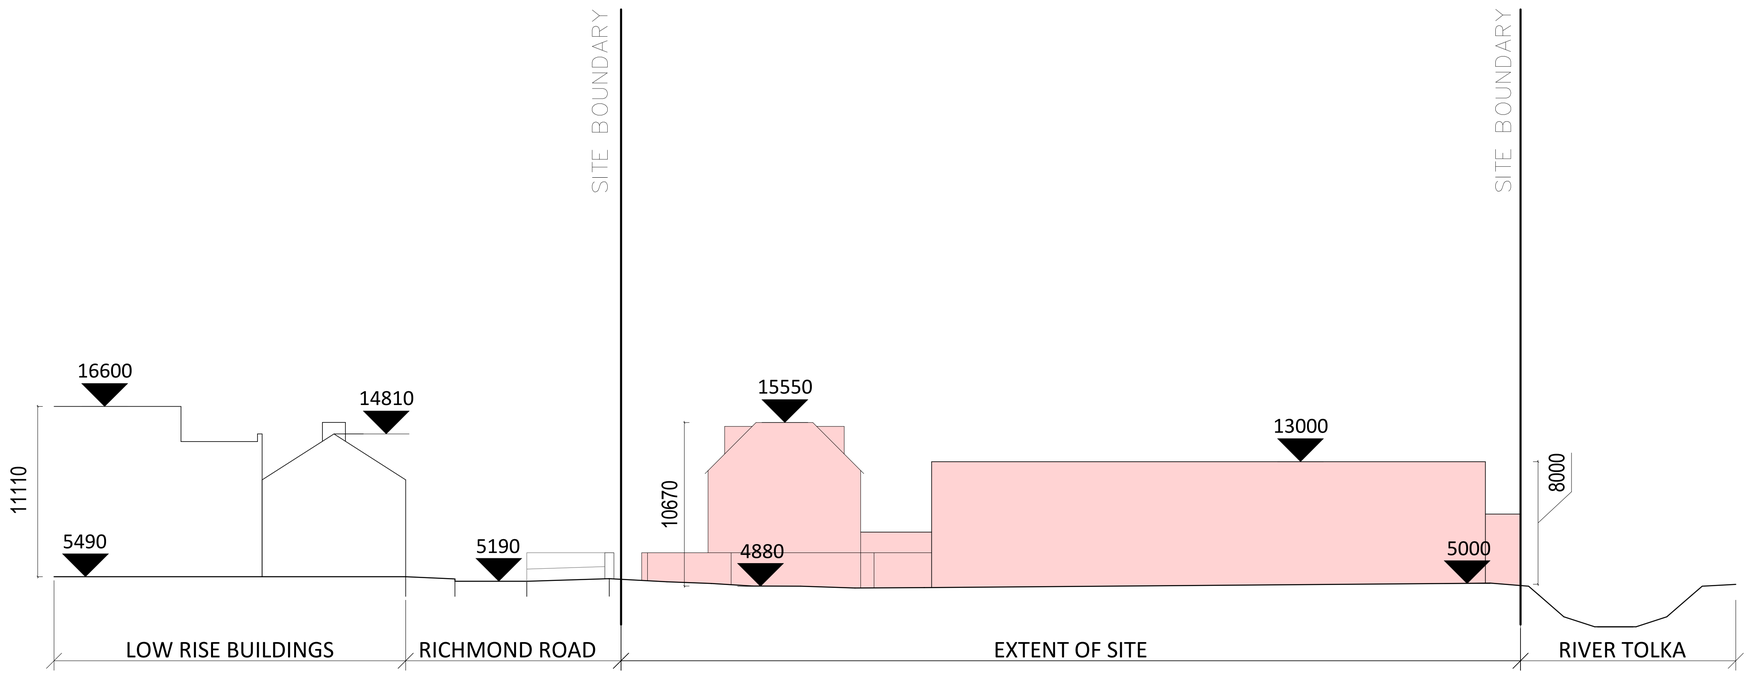

3 NORTH WEST DEMOLITION ELEVATION CC
1:200

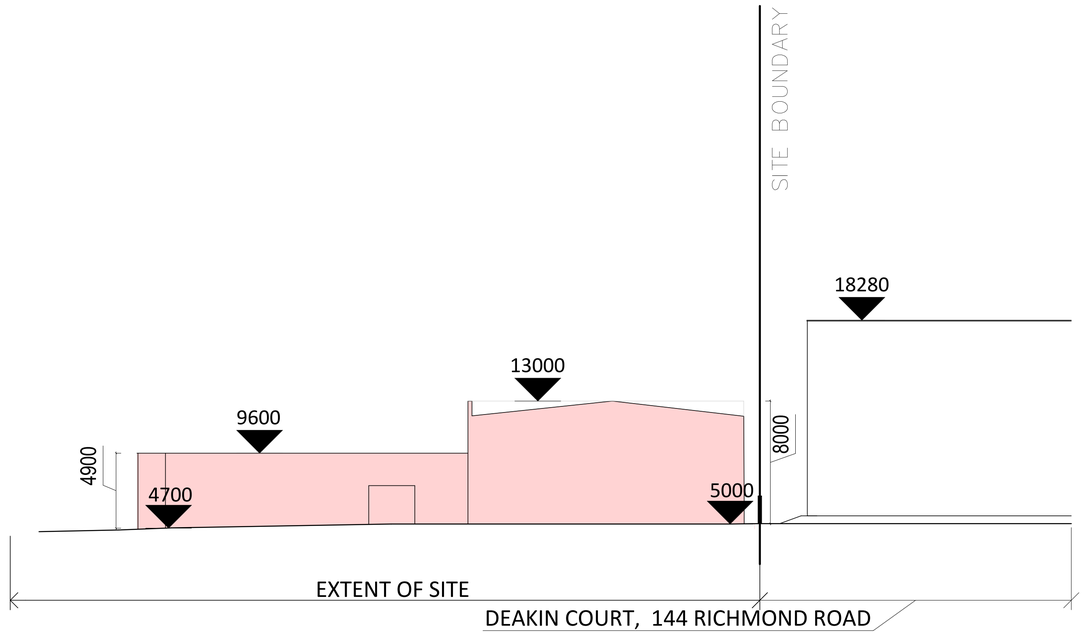

4 NORTH EAST DEMOLITION ELEVATION EE
1:200

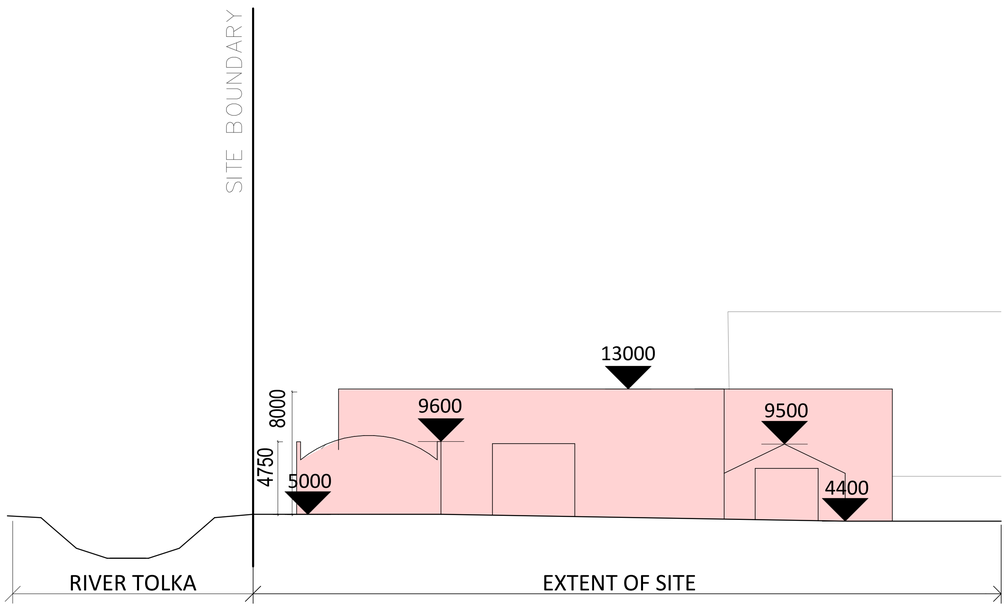

5 SOUTH EAST DEMOLITION ELEVATION DD
1:200

All dimensions to be checked on site. Figured dimensions take preference over scaled dimensions. Any errors or descrepancies to be reported to the Architects.This drawing may not be edited or modified by the recipient.

A1

Copyright and ownership of this drawing is vested in RKD Architects, whose prior written consent is required for its use, reproduction or for publication to any third party. All rights reserved by the law of copyright and by international copyright conventions are reserved to RKD Architects and may be protected by court proceedings for damages and/or injunctions and costs.
RKD Architects' Quality Management Systems are certified to ISO 9001:2015.

Notes:

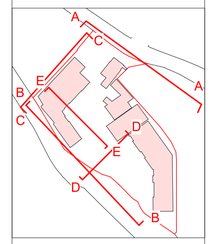

EXISTING KEY PLAN
Scale 1:2000

All levels shown are to the Irish Transverse Mercator (ITM) and are displayed in meters (m).

All levels shown relate to the main head datum

All dimensions shown are in millimeters

SITE APPLICATION AREA

ROAD WORKS IN APPLICATION AREA

LAND TO BE TAKEN IN CHARGE

ADJACENT LAND UNDER THE OWNERSHIP OF THE APPLICANT

DEMOLITIONS

Rev.	Date	Description
P1	09/12/2021	Issued for Planning Submission

BIRKEY LTD

STATUS PLANNING

PROJECT RICHMOND ROAD

PROJECT ADDRESS No. 146A and Nos. 148-148A Richmond Road, Dublin 3

DWG TITLE SITE EXISTING ELEVATIONS-SHEET 2 OF 2

DWG NO. 20199-RKD-ZZ-ZZ-DR-A-1031

REV. P1 | STATUS | PROJECT NO. 20199 | SCALE 1:200

DATE DEC 2021 | DRN JB | CHK HB

RKD
59 Northumberland Rd
Ballsbridge, Dublin 4
D04 WP89, Ireland
+353 1 668 1055
mail@rkd.ie
rkd.ie